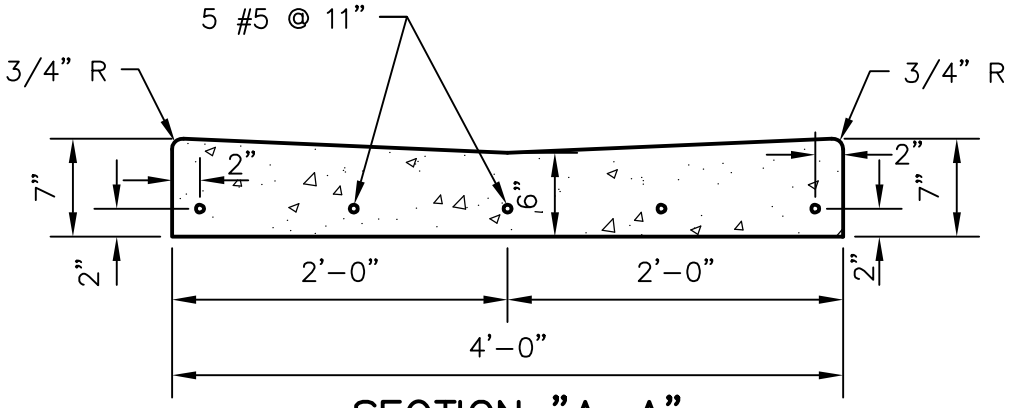

SECTION "A-A"

CONCRETE VALLEY GUTTER

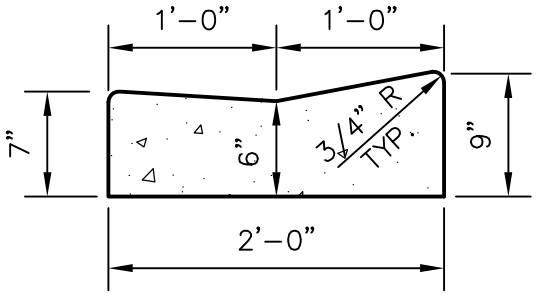

SECTION "B-B"

MIAMI CURB

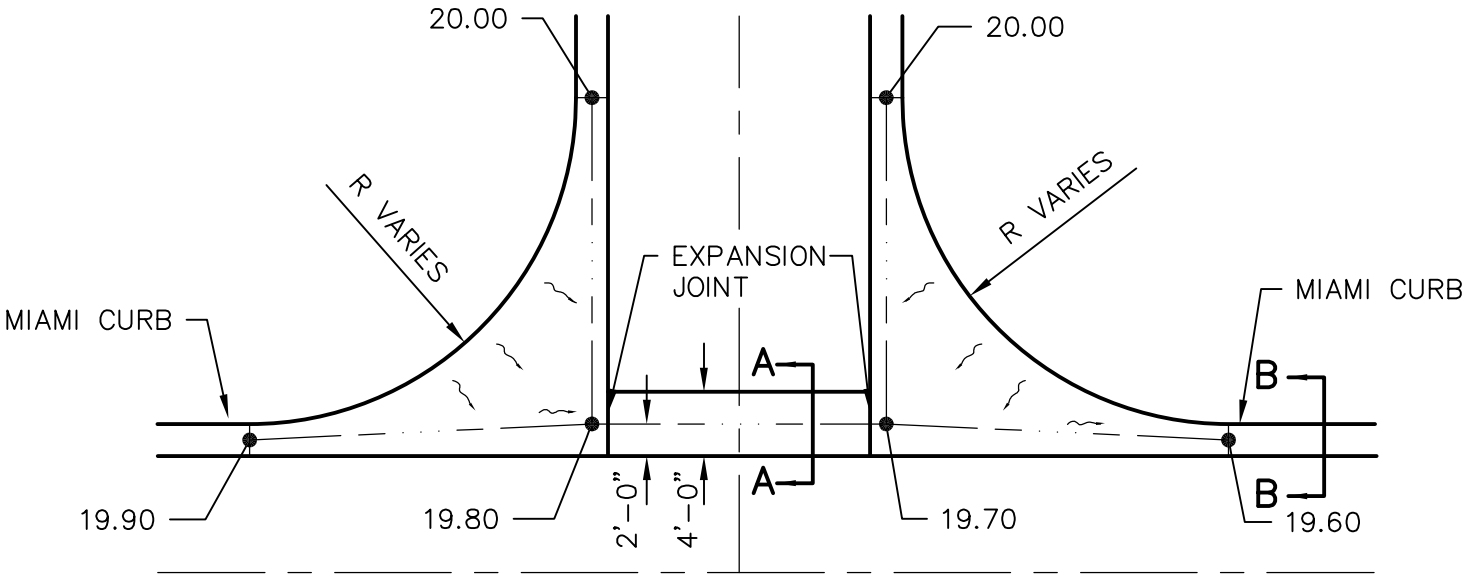

PLAN

NOTES:

1. ELEVATIONS SHOWN ARE EXAMPLES.
2. ALTERNATE DESIGN MAY BE PROPOSED BY ENGINEER.

CITY OF GROVELAND STANDARD DETAILS: STREET & DRAINAGE

CITY OF GROVELAND ESTABLISHED 1922

METZGER & WILLARD, INC.
Civil • Environmental Engineers • Surveyors
8600 Hidden River Parkway, Suite 550
Tampa, Florida 33637 (813) 977-6005

INTERSECTION WITH VALLEY GUTTER

DATE: JULY 7, 2008
SCALE: N.T.S.

D-6